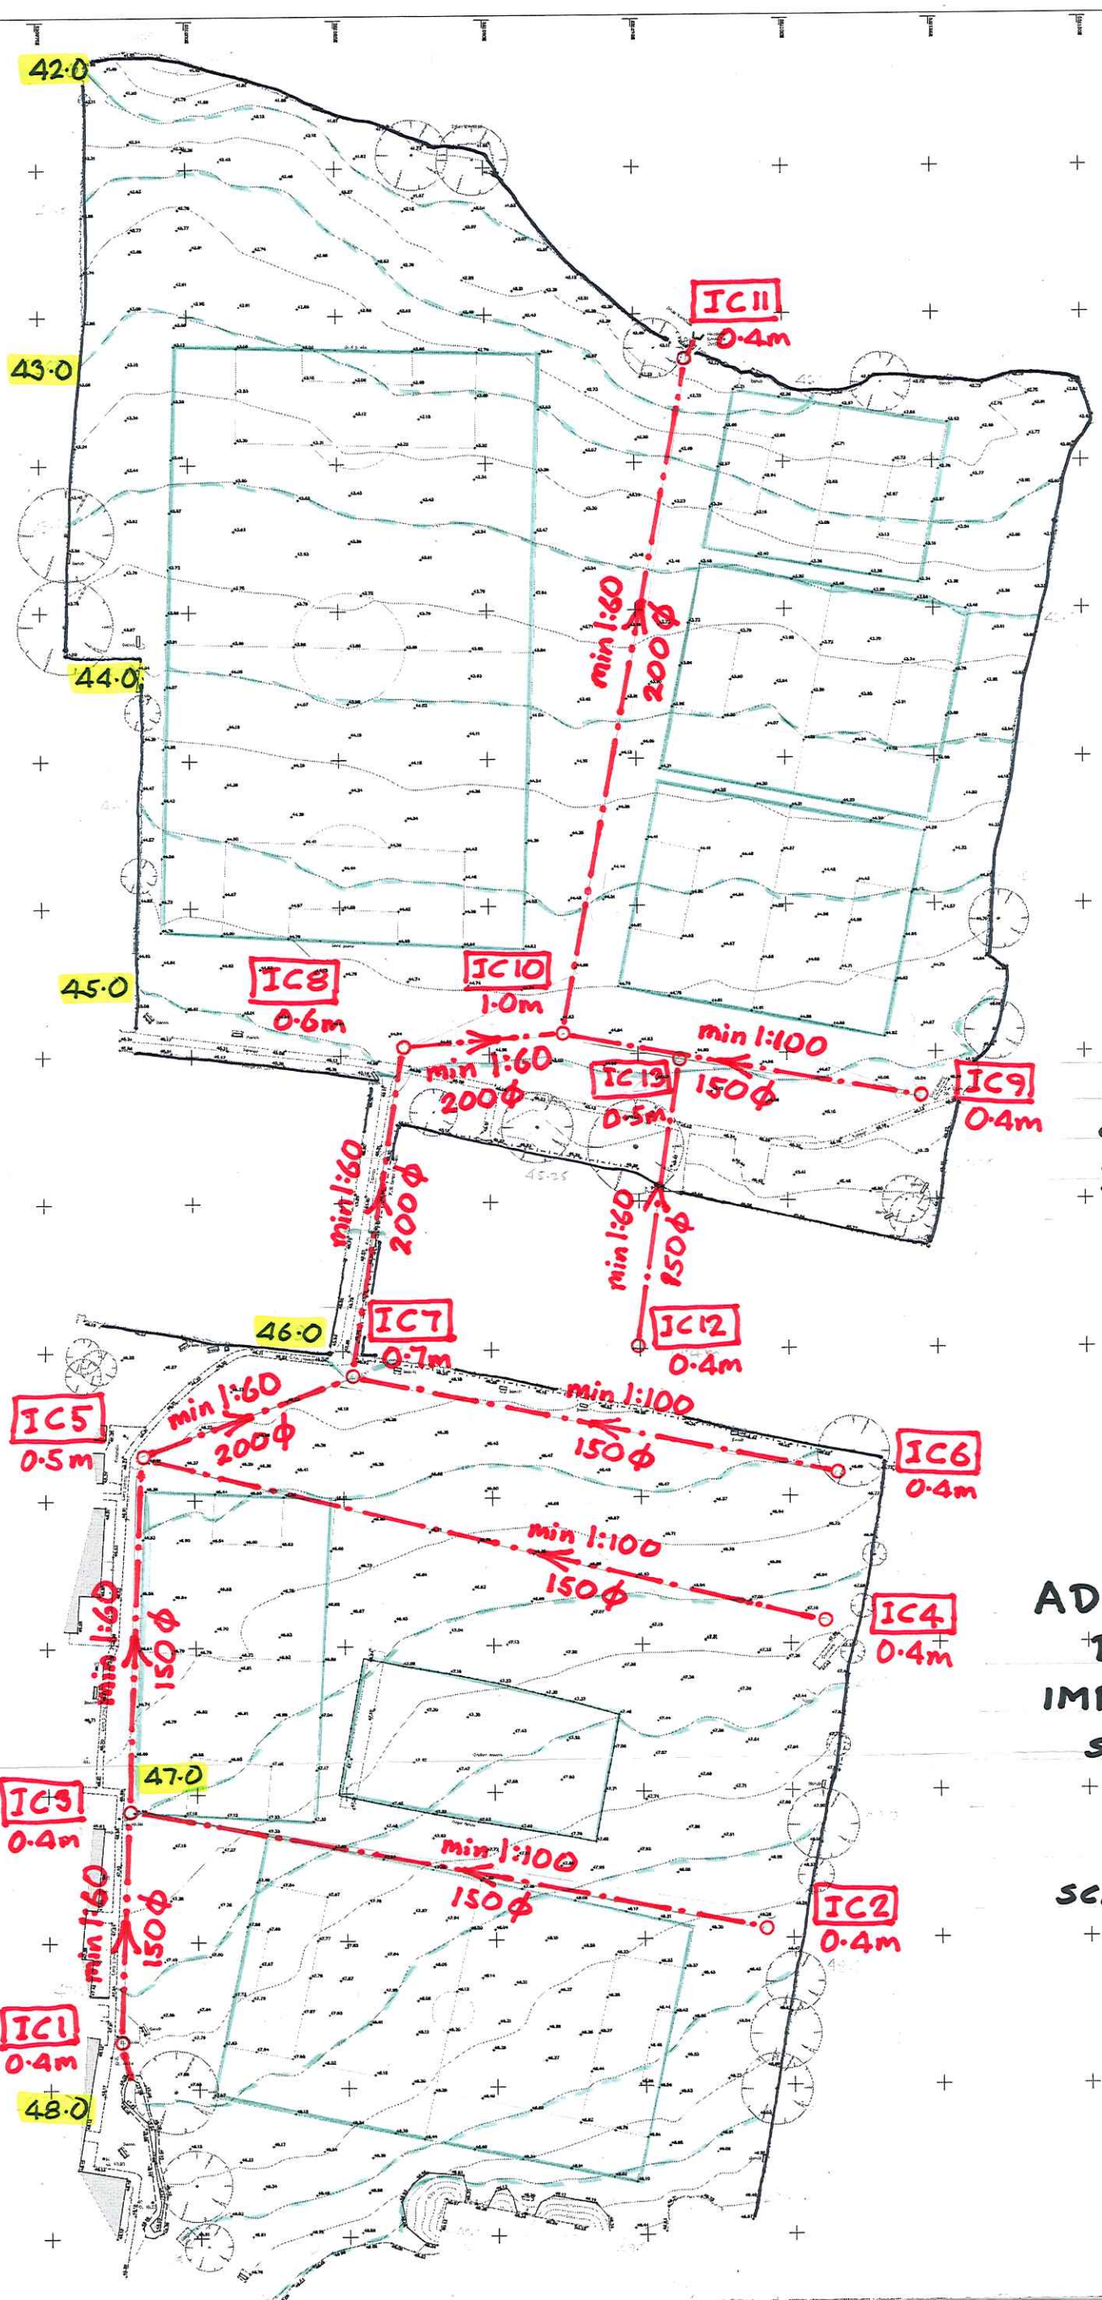

Inspection chambers & approx depth to pipe invert Levels

ADASTRA PARK DRAINAGE IMPROVEMENTS - SITE PLAN

SCALE APPROX 1:1000 (AT A3)

General notes

Grid and levels have been aligned with OS National Grid OSGB36 (TST).
All dimensions are in metres unless noted otherwise.

This plan should only be used for its original purpose. JPP accepts no responsibility if supplied to any other party than the original client.

Key

AV	Air Valve	FL	Flood Light	P/R	Post & Rail Fence
Bol	Bollard	FW	Foul Water	P/W	Post & Wire Fence
BH	Borehole	G	Gully	RE	Reading Eye
BL	Bed Level	GV	Gas Valve	RS	Road Sign
BT	BT Cover	HL	Height	rwp	Rainwater Pipe
CATV	Cable TV Cover	IC	Inspection Chamber	SV	Stop Valve
C/B	Close Boarded Fence	IL	Invert Level	svp	Soil & Vent Pipe
C/L	Chain Link Fence	I/R	Iron Railing	SW	Surface Water
CL	Cover Level	ko	Kerb Outlet	TL	Traffic Light
Col	Column	LC	Lighting column	TP	Telegraph Pole
El	Elec	MH	Manhole	TW	Top of wall
ER	Earth Rod	MP	Marker Post	utl	Unable To Lift
EP	Electricity Pole	O/H	Overhead	VP	Vent Pipe
FH	Fire Hydrant	PB	Post Box	WL	Water Level
FL	Floor Level	Po	Post	WM	Water Meter
				ws	Wash Out

Building
Consol Station
Tree
Bore Hole
Gate

Bottom of Bank
Top of Bank
Vegetation
Change of surface
Fence
Contours
Grt Telecom
Grt Electric