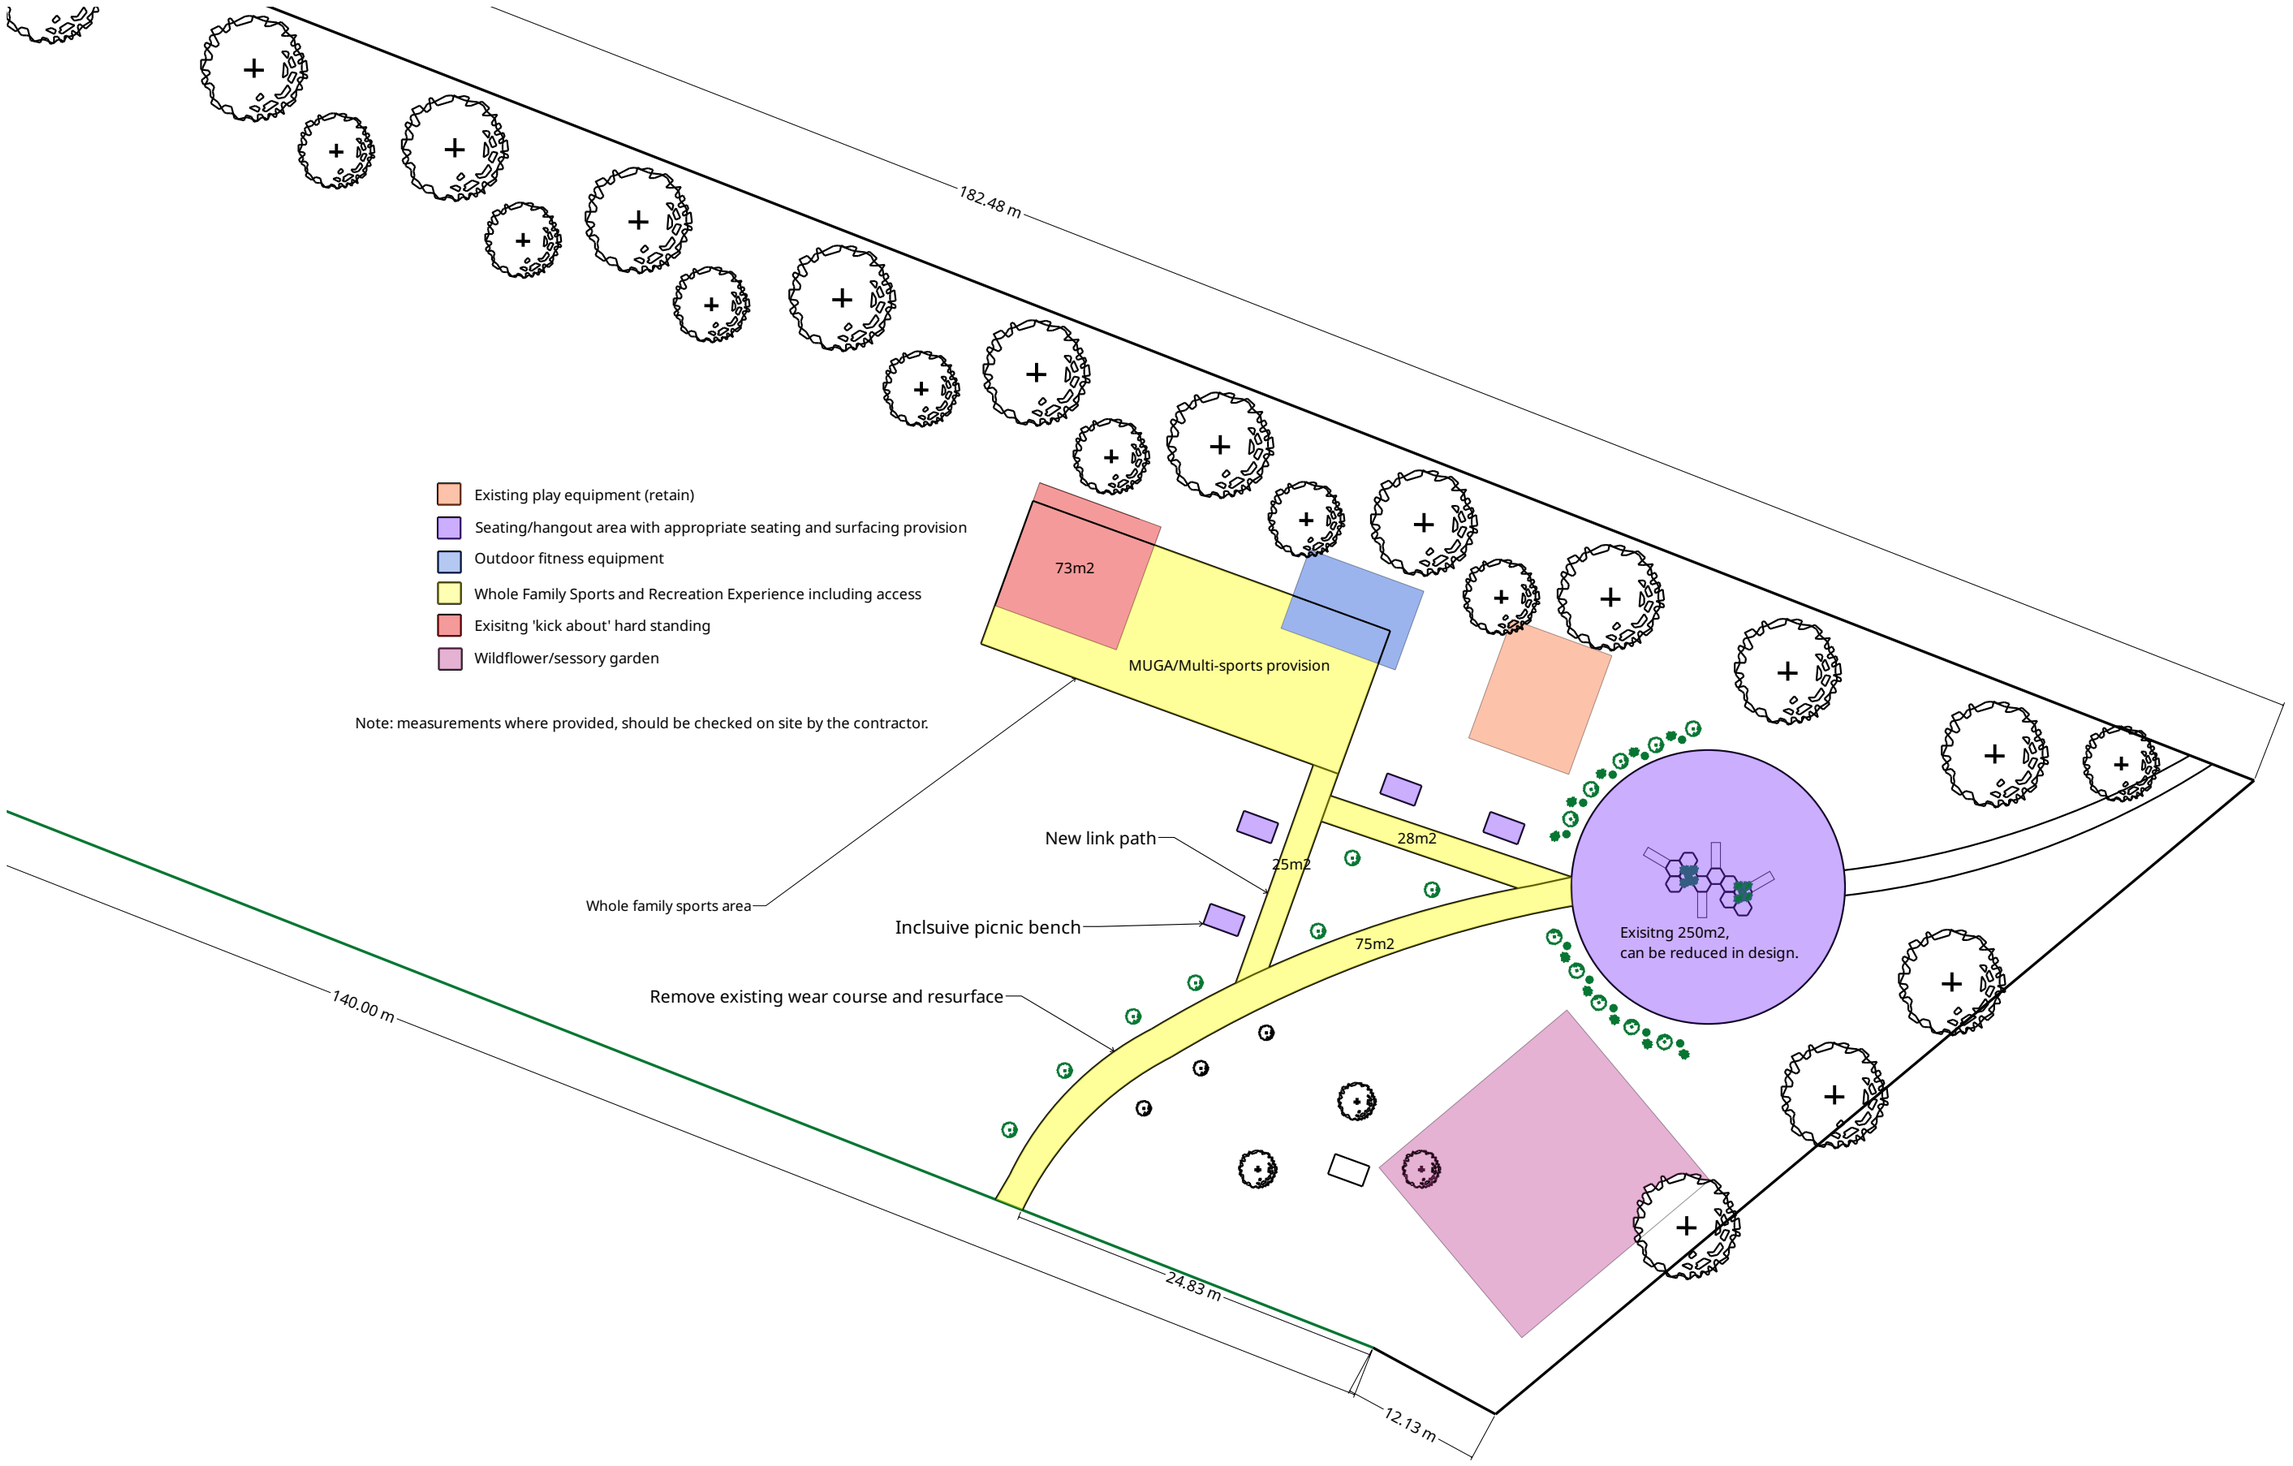
182.48 m
Existing play equipment (retain)
Seating/hangout area with appropriate seating and surfacing provision
Outdoor fitness equipment
Whole Family Sports and Recreation Experience including access
Exisitng 'kick about' hard standing
Wildflower/sessory garden
Note: measurements where provided, should be checked on site by the contractor.
73m2
MUGA/Multi-sports provision
Whole family sports area
New link path
25m2
28m2
Inclsuive picnic bench
75m2
Remove existing wear course and resurface
Exisitng 250m2,
can be reduced in design.
140.00 m
24.83 m
12.13 m