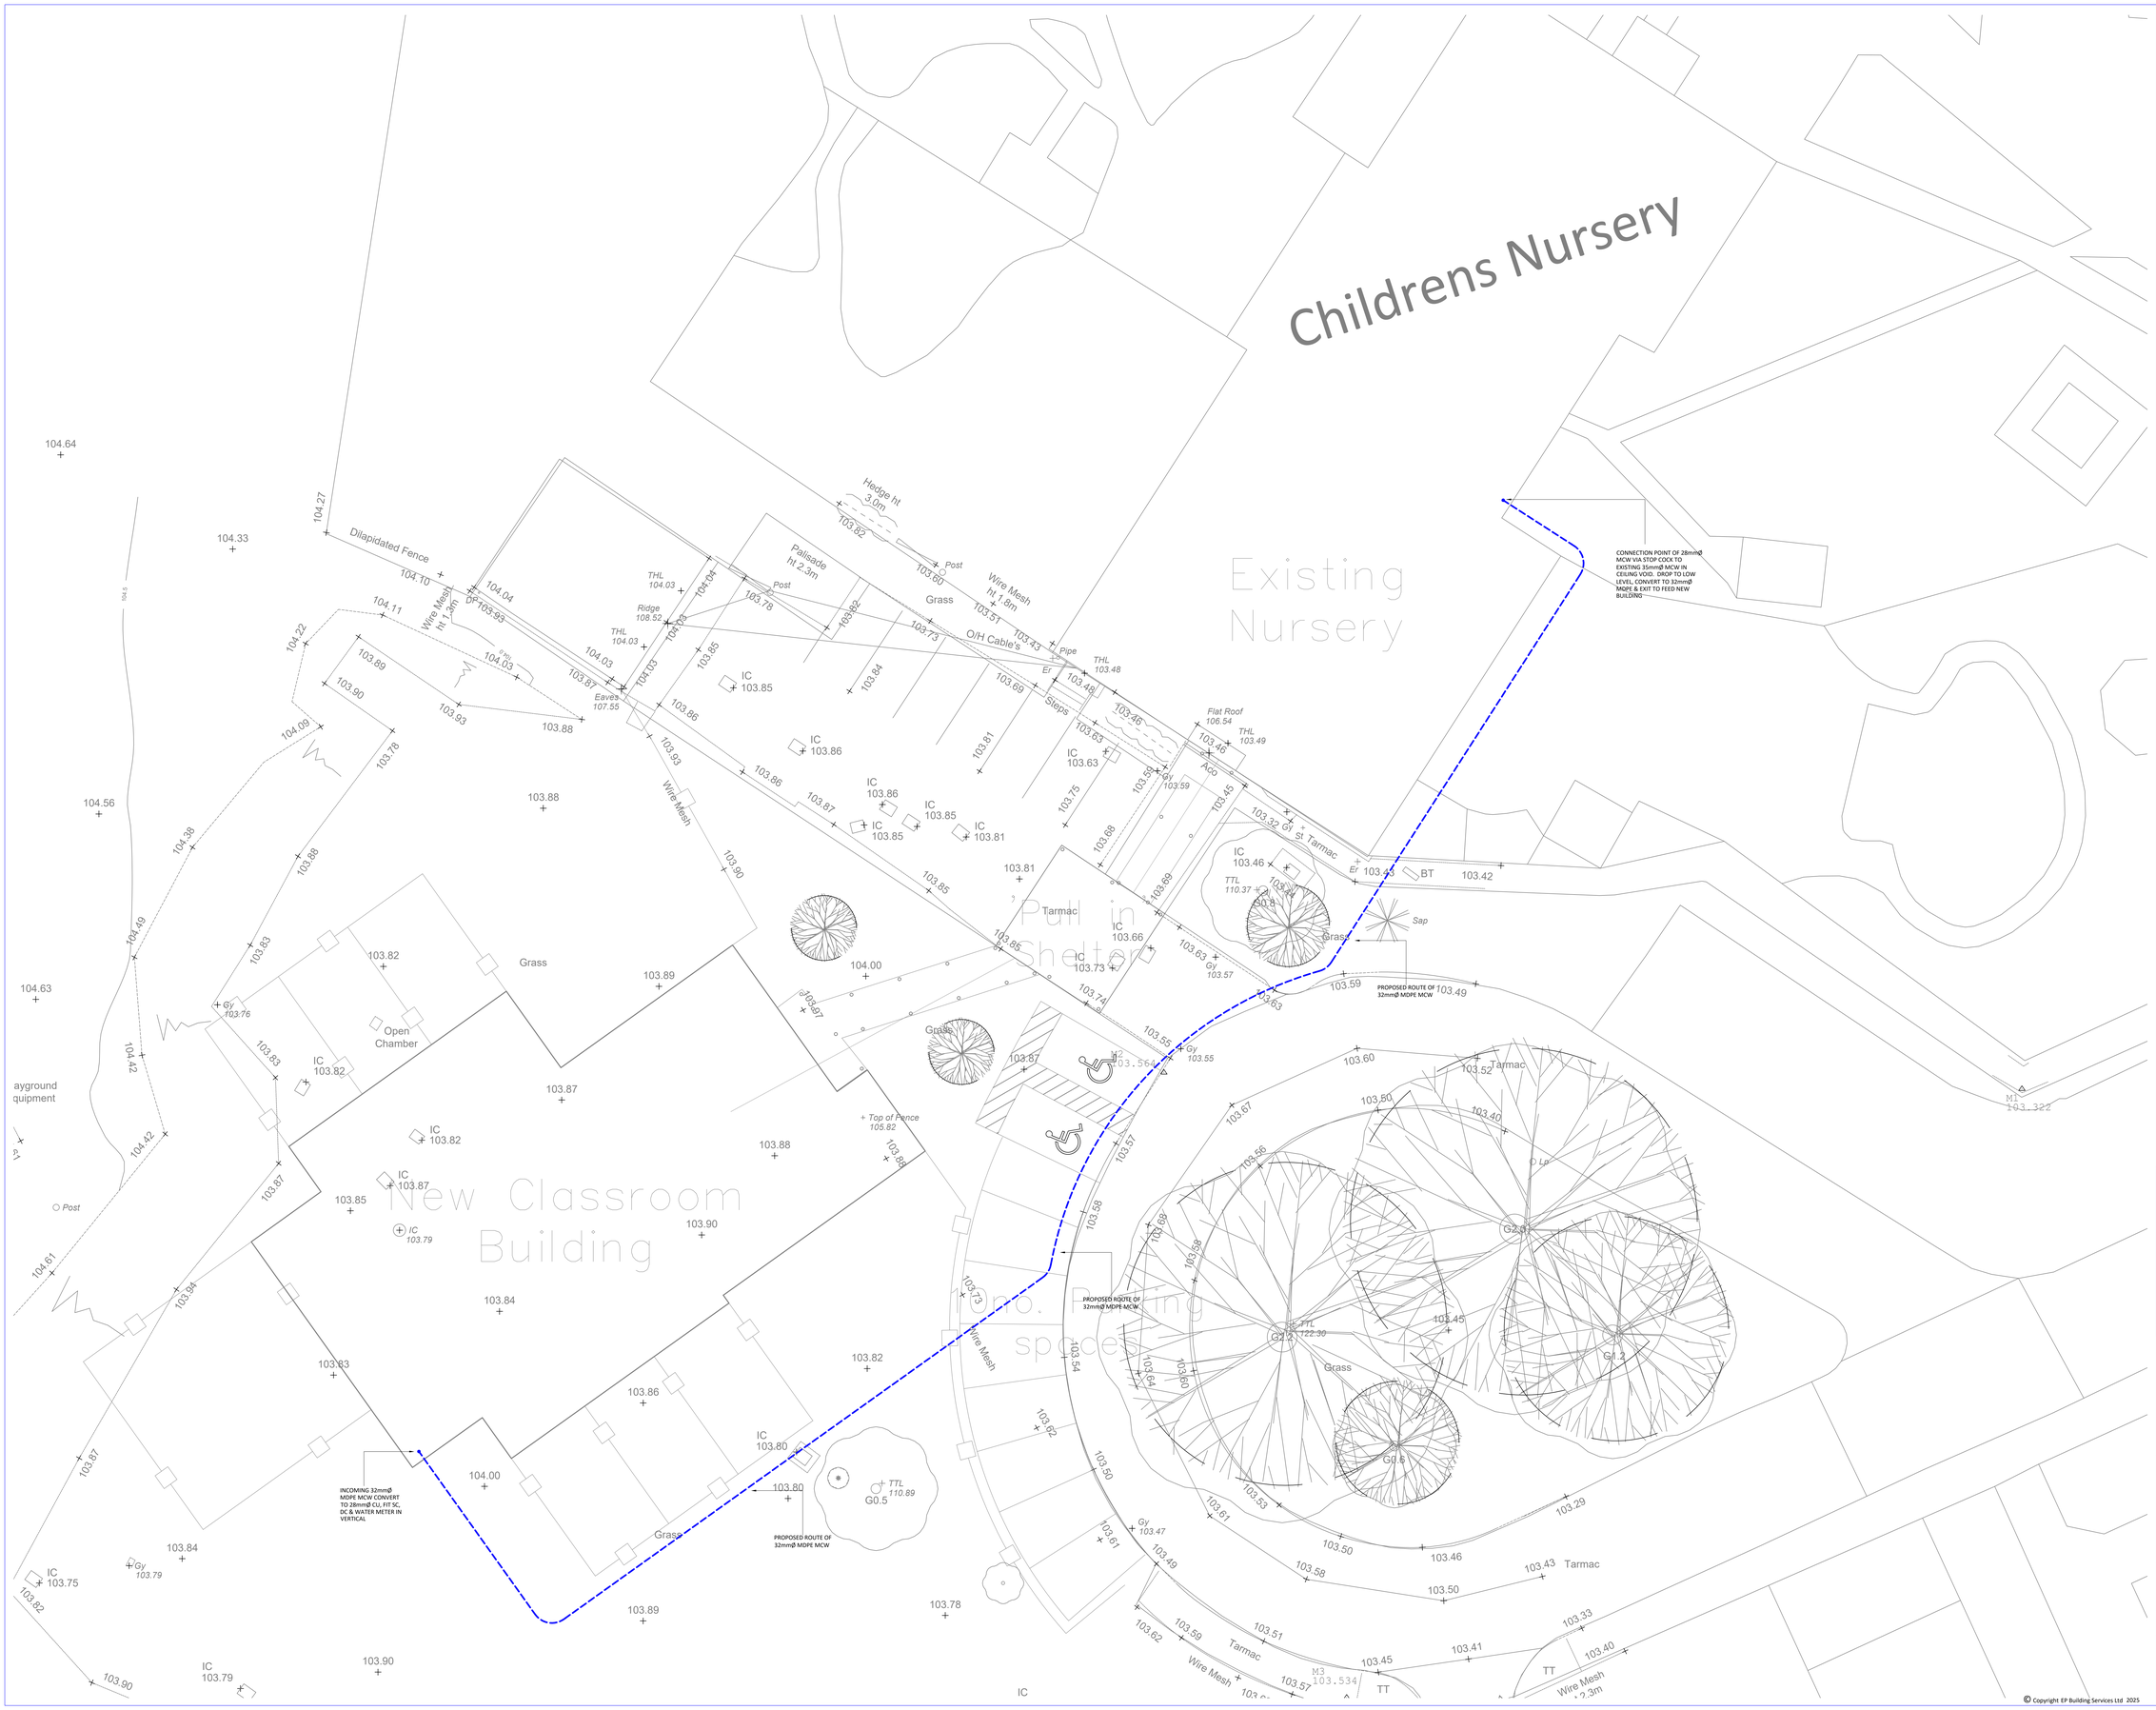

Notes

Revisions

Rev.	Date	Init.	Description
P01	08.04.25	PR	INITIAL ISSUE

EP consulting

Electrical, Mechanical, Heating Consulting Engineers
Alpine House, Alpine Street, Old Basford, Nottingham NG6 0HS
Tel. 0115 924 4433
E-mail : enquiries@epconsulting.co.uk

Client
TEAM Trust

Job Title
Proposed SEN Nursery
Stubbin Wood Nursery

Drawing Title
Proposed External Mechanical Services Layout

Stage
Stage 3

Status
S3 - Suitable for Review & Comment

Drawn by	Checked	Rev.
PR		P01
Date: Apr 25	Scale: 1 : 100	A0

Project No. - Originator - Zone - Level - Type - Role - Drawing No.:
25021-EPC-XX-00-DR-M-4001

© Copyright EP Building Services Ltd 2025