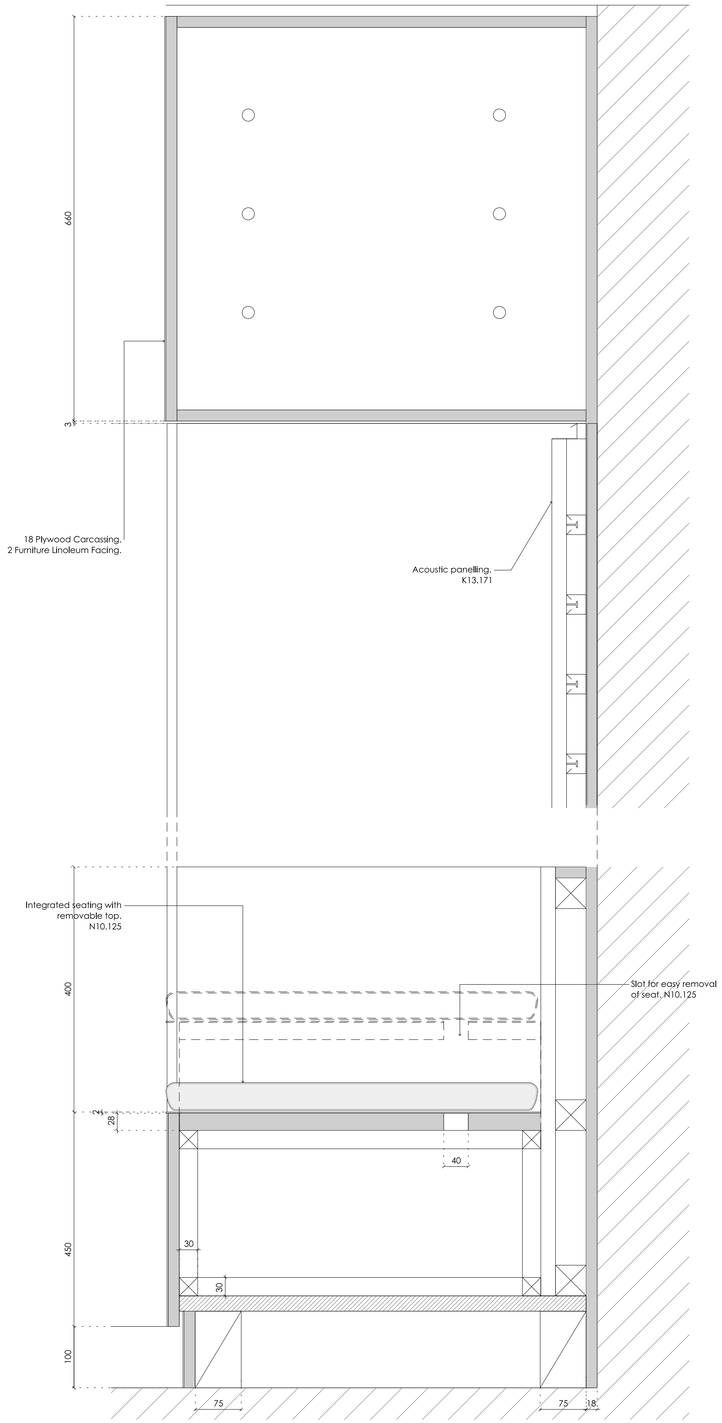

1 4121 Section Detail
1:5

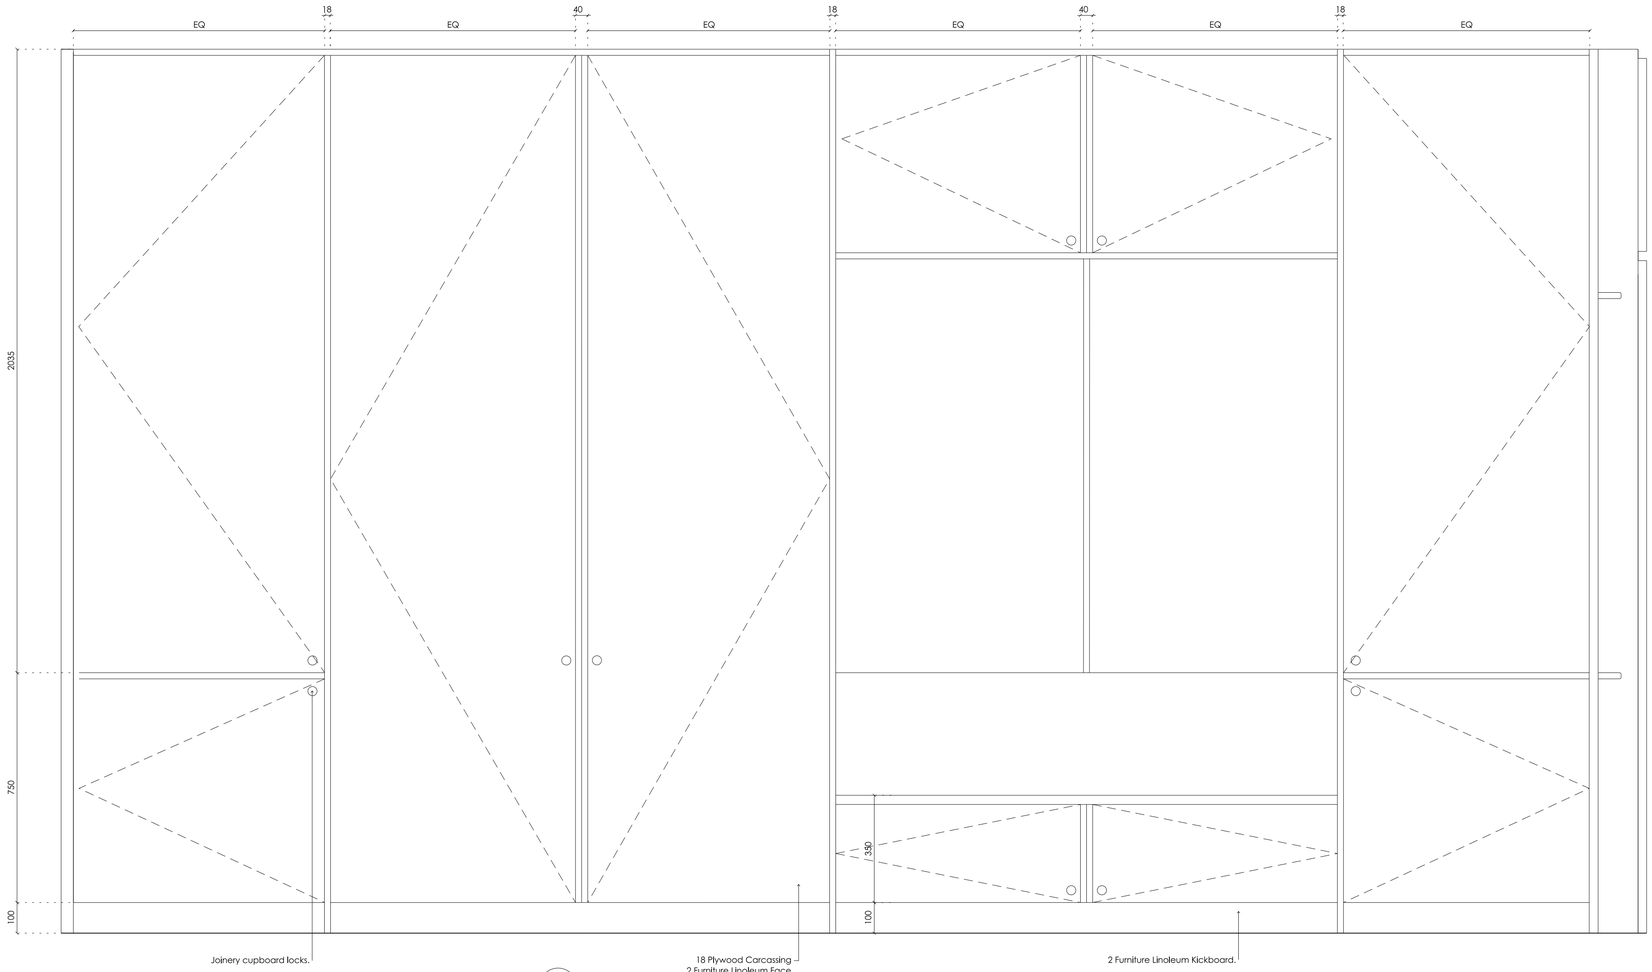

2 4121 Elevation
1:10

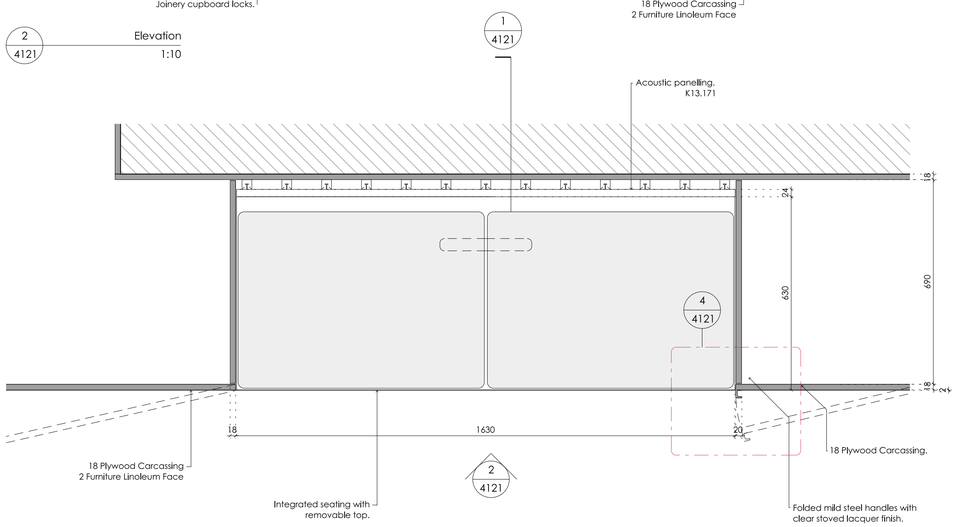

3 4121 Seating Plan Detail
1:10

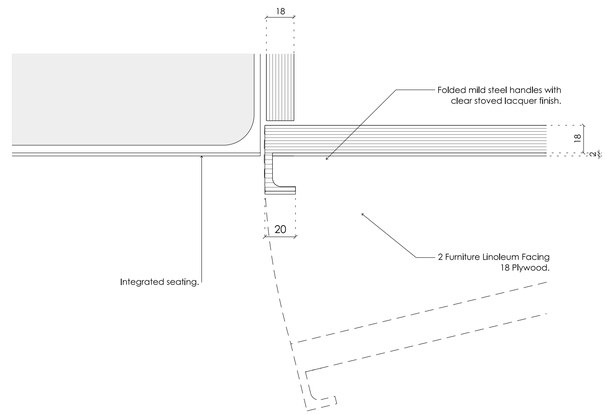

4 4121 Section Detail
1:2

Tender DRAFT

Existing Fabric

General Notes:

All demolition and proposed works are to be undertaken in adherence to SMC conditions and Listed Building Consent conditions.

Jamie Fobert
— Architects
Rochelle, 22 Club Row
London E2 7EY
T: +44 (0) 207 553 6560
mail@jamiefobertarchitects.com

Copyright of Jamie Fobert Architects Ltd 2023

Unless indicated below, this drawing is for information only.
Do not scale. Use figured dimensions only. All dimensions to be checked on site.

Issue/Revision	Date	Rev
Stage 4	18 07 25	A
Tender Draft	24 10 25	B

Project	The Tower of London
Subject	Reveller / Joinery Details N10.110 (2 of 2)
Scale	VARIES
Original Size	A1
Date	17 04 25
Drawing No.	TOL_JFA_01_XX_DW_A_4121