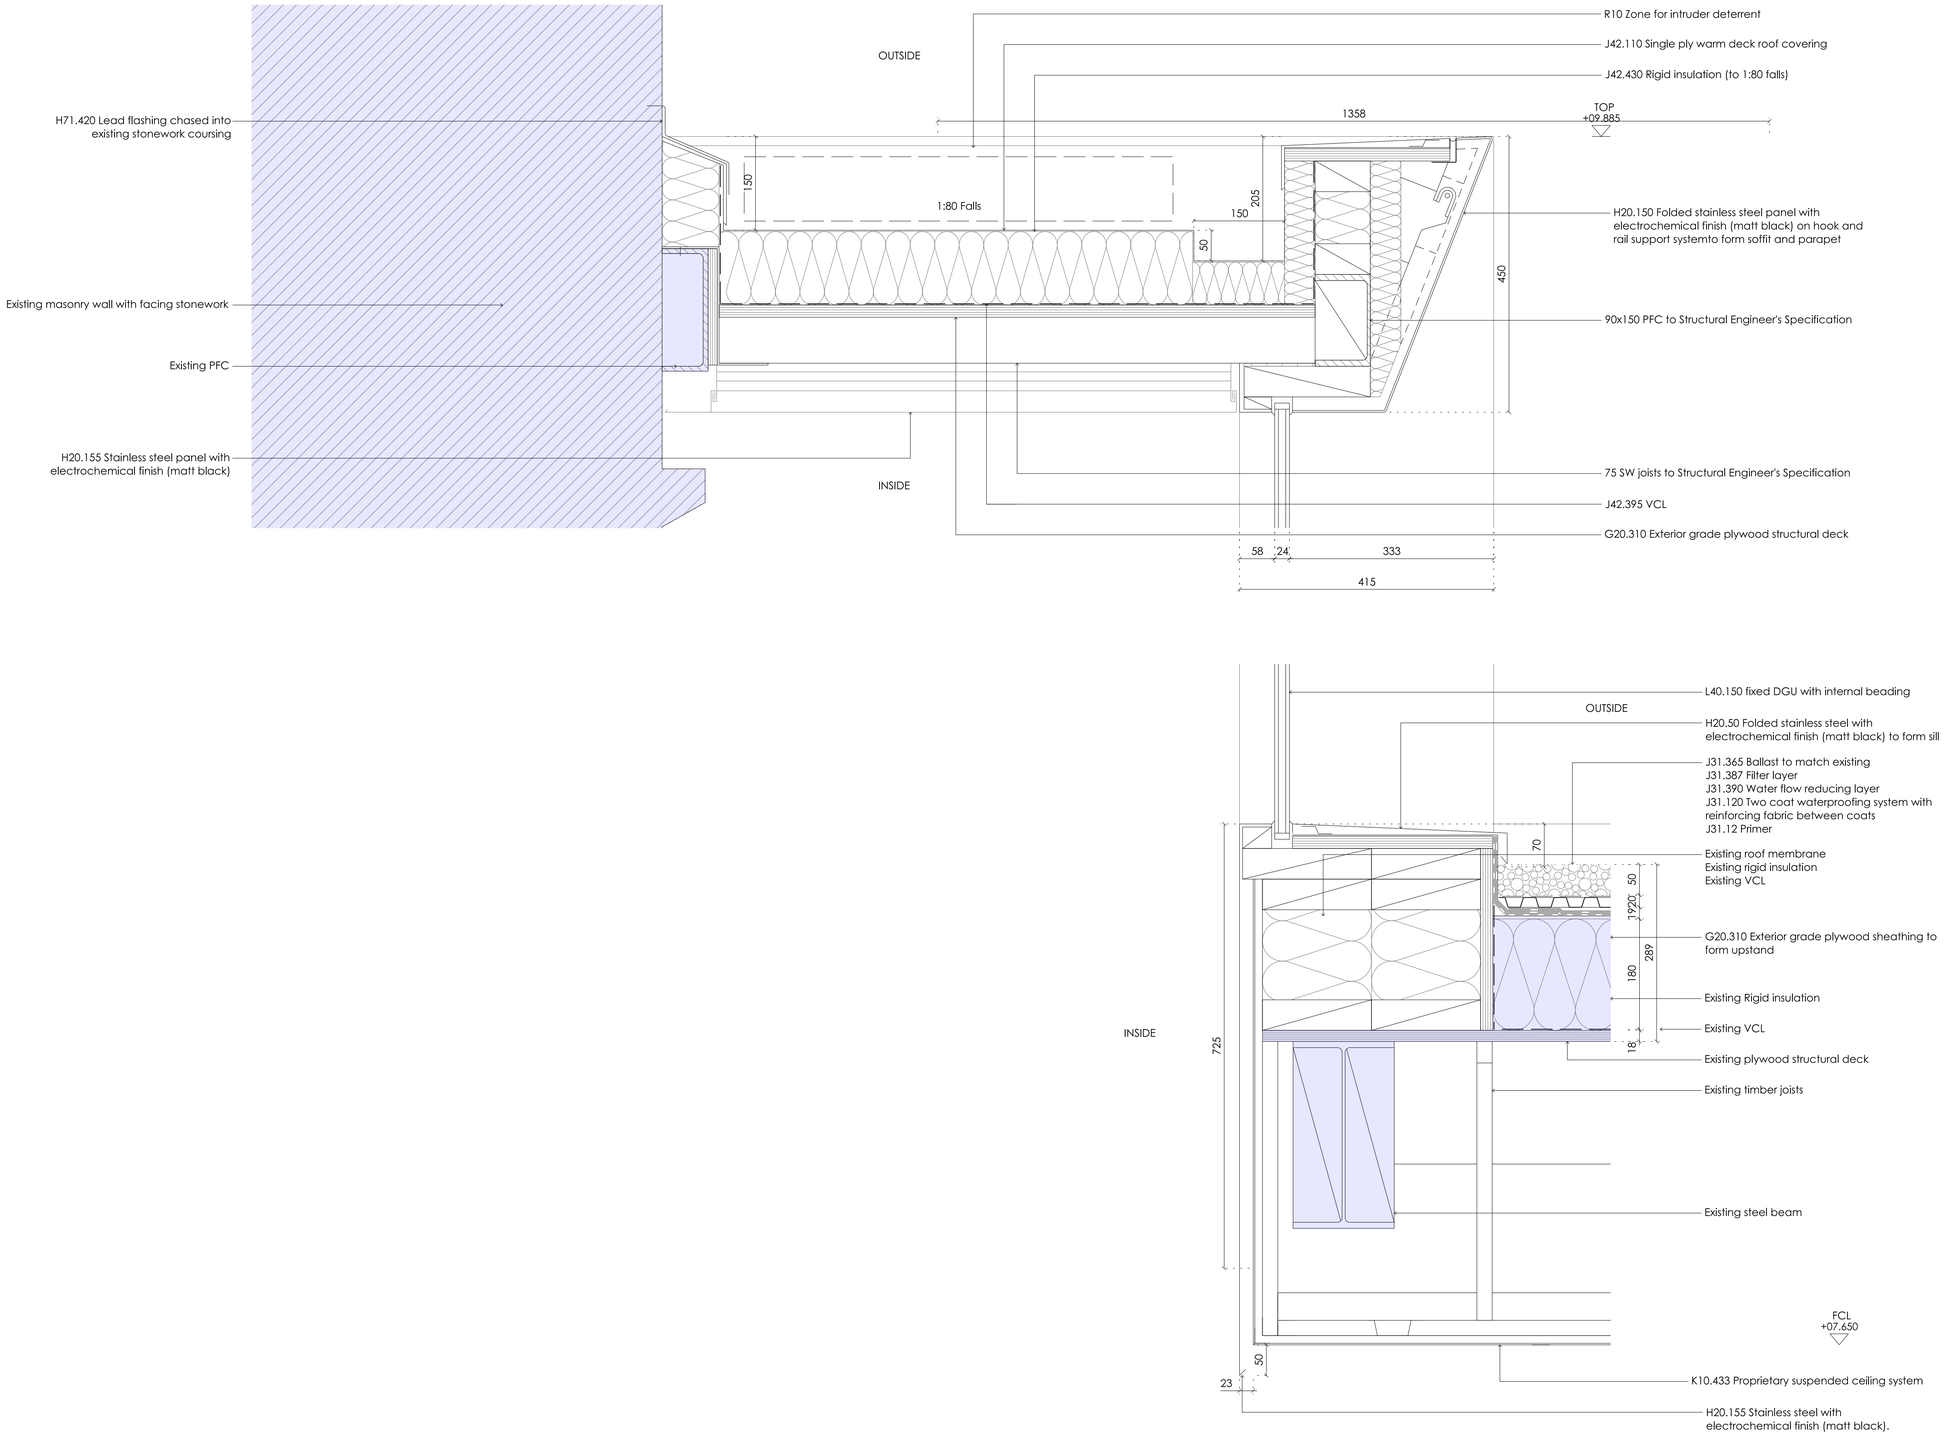

Notes

 

General Notes:

To be read in conjunction with Service Engineer, Structural Engineers and Heritage Architects information.

Drawings are based on survey data and may not accurately represent what is physically present.

All areas and methodologies are subject to full condition survey following strip out.

Tender DRAFT

Existing Fabric

General Notes:

All demolition and proposed works are to be undertaken in adherence to SMC conditions and Listed Building Consent conditions.

Stage 4	18 07 25	A
Tender Draft	24 10 25	B

Ext-AA-Lantern Roof

1:5

A1

17 04 25

_JFA_01_XX_DW_A_5103