SB23E (DOUBLE LEAF) HEIGHT RESTRICTOR
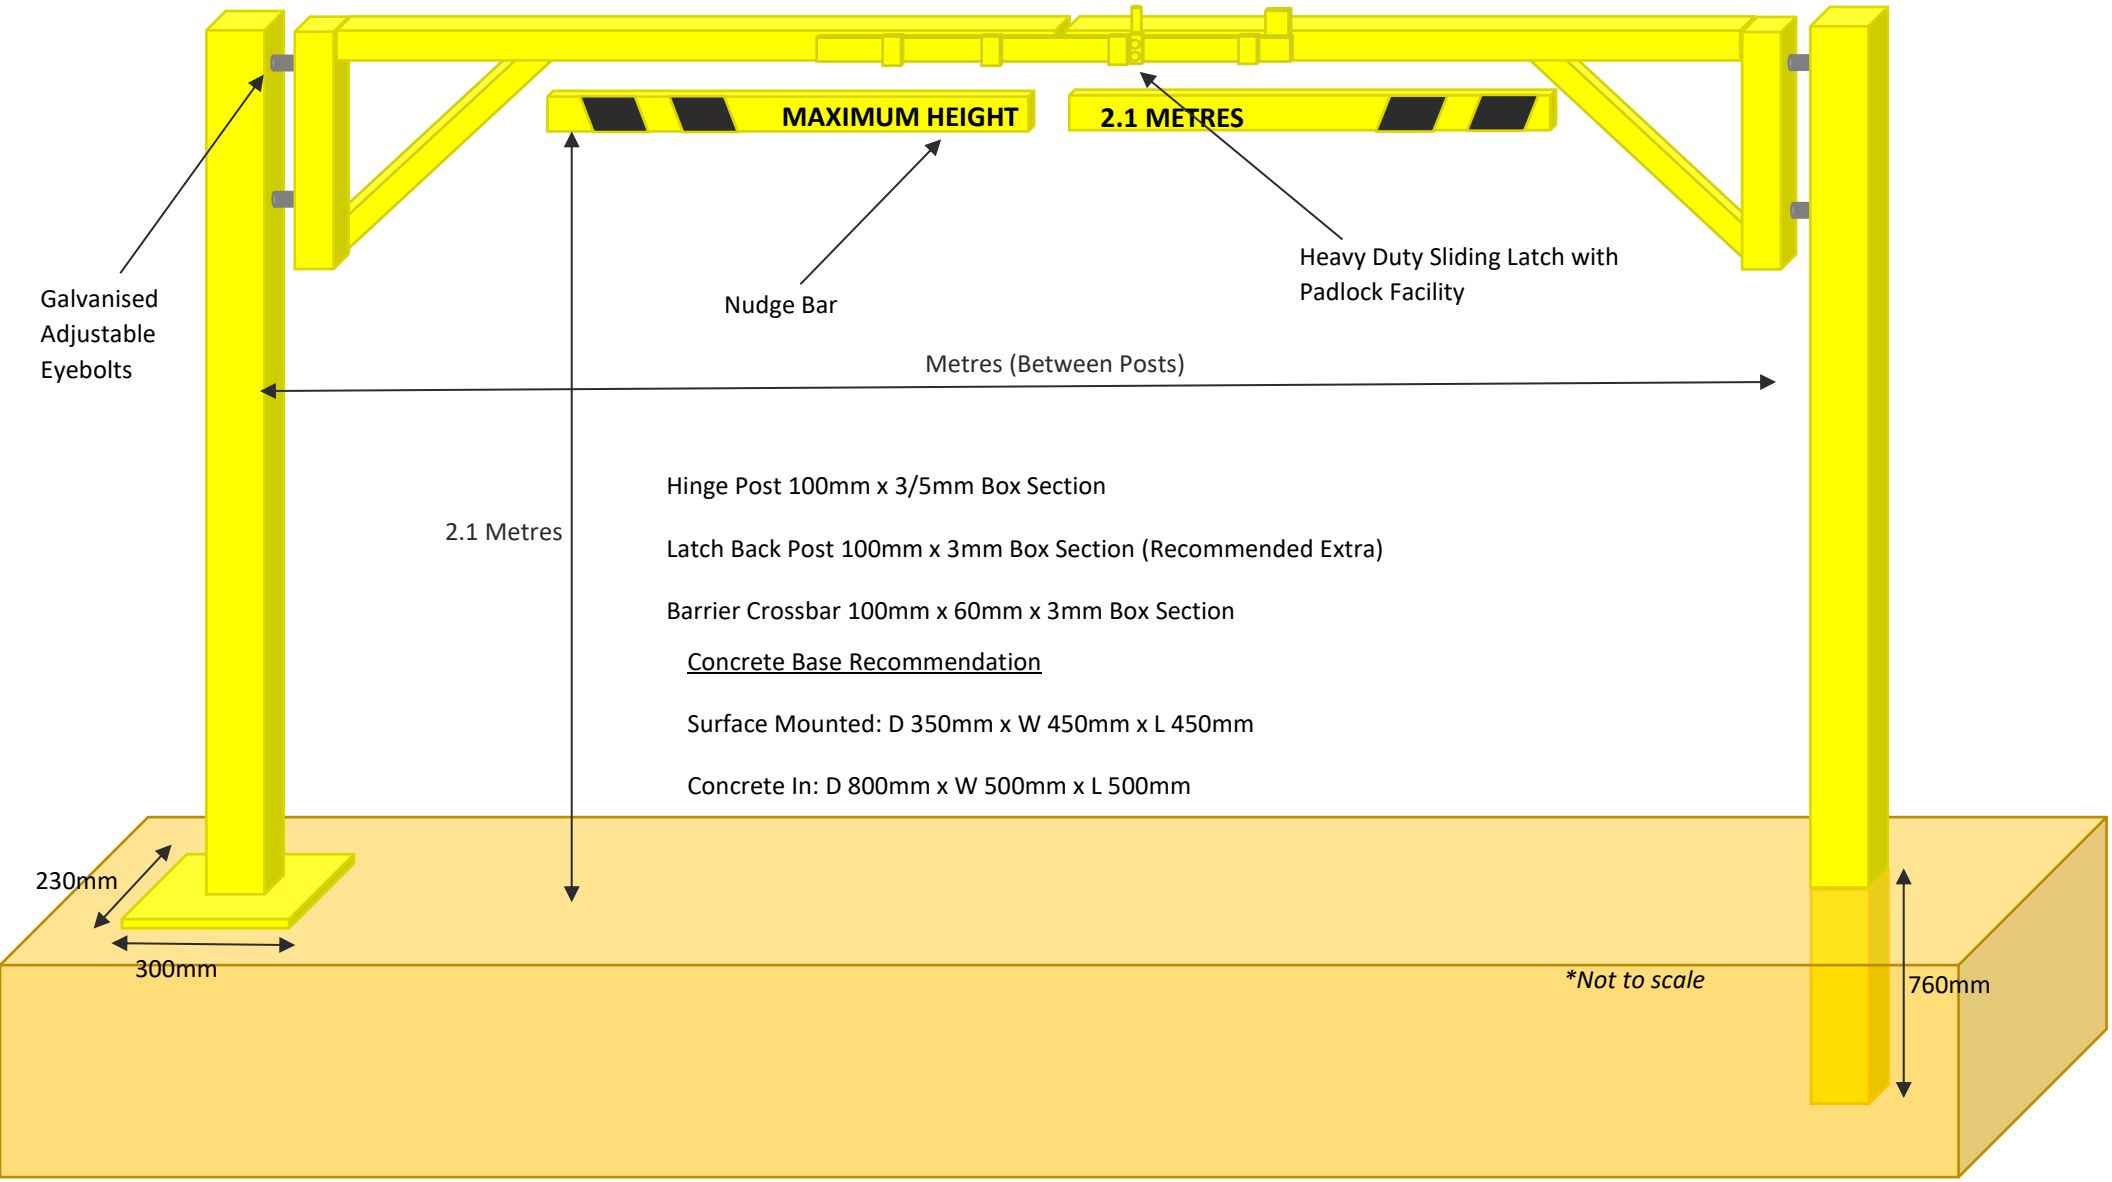
EXAMPLE